


PDF-XChange Viewer Click to buy NOW! www.docu-track.com

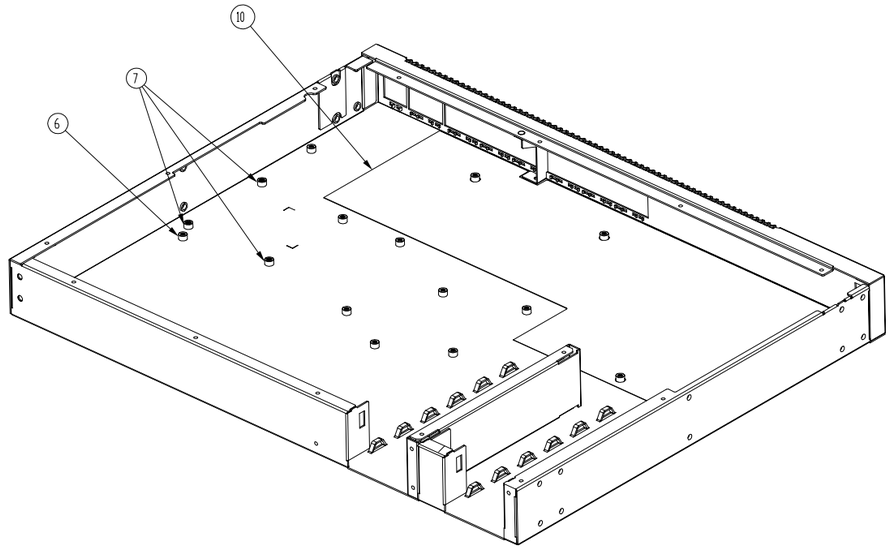

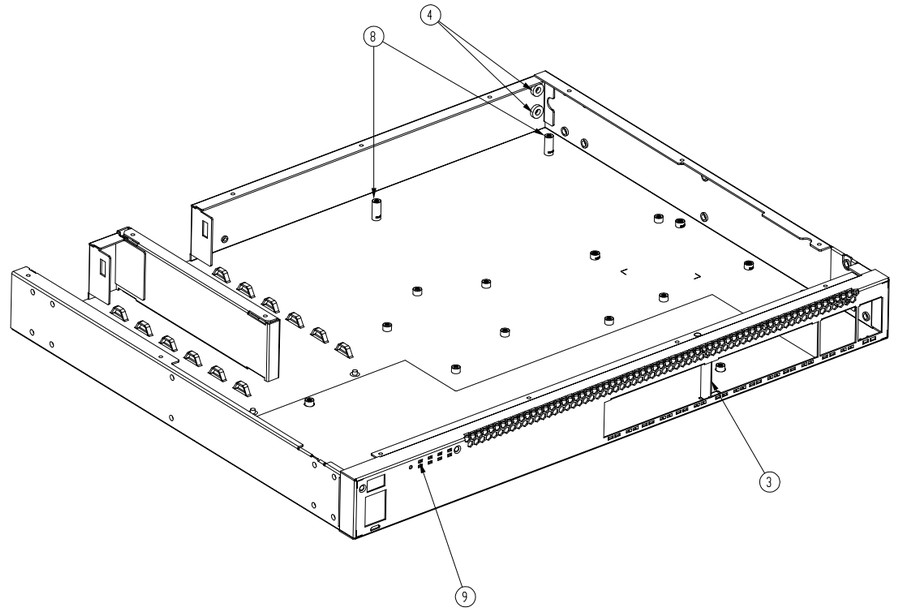

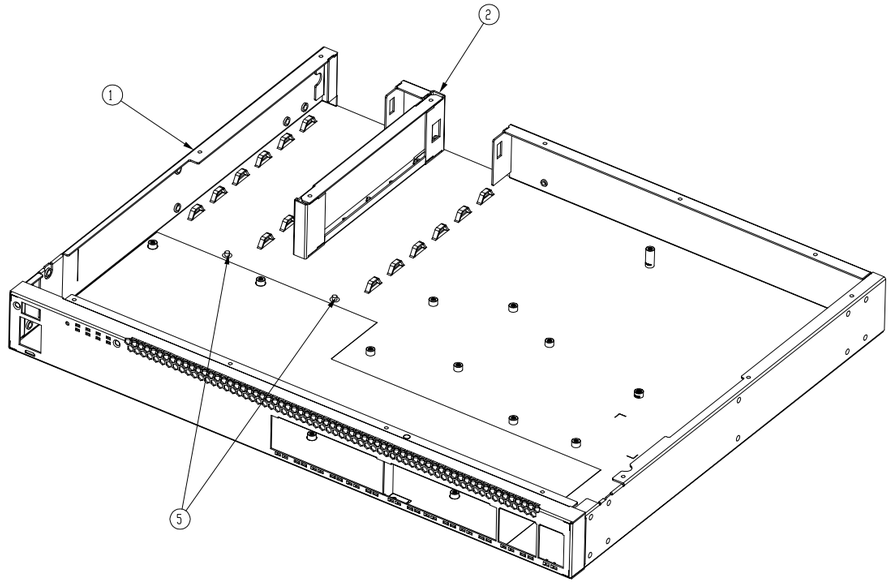

SCALE 0.250

ITEM	Q'Y	DESCRIPTION
1	1	BASE ES4630BH-0914-ZZ
2	1	PSU DIVIDER
3	1	MODULAR CONNECTOR DIVIDER
4	2	NUT,STEEL,PEM-N10-32,ZI
5	2	STOP PIN,STEEL,Ø3xL3.5mm,ZI
6	14	STANDOFF,STEEL,M3x0.5,H4.6mm,ZI
7	3	STANDOFF,STEEL,M3.5x0.6,H4.6mm,ZI
8	2	STANDOFF,STEEL,M3x0.5,H14.2mm,ZI
9	1	BRACKET_LED
10	1	INSULATOR SABIC FR1 T=0.254mm

NOTES:
1. DIMENSIONS (1)~(12) ARE IQC CHECKPOINT.
2. NON-SHOWN DIMENSION IN THE DRAWING, MUST BE TAKEN FROM 3D DATA.
3. REMOVE ALL OIL, BURRS, BREAK, SHAPE EDGES AND CORNERS.
4. SHOULD MATCH WELL WITH COVER-123200000718A.
5. AFTER ASSEMBLING, THE LOW MATERIAL THAT WITHOUT PAINT CAN NOT BE EXPOSED.
6. NO OVERSPRAY ALLOWED.
7. ALL MATERIAL SHOULD BE MATCH ROHS REQUEST.

Reason		
This document and the technical data disclosed are proprietary to Accton Tech. Corp. and shall not be duplicated, used, released,or disclosed without expressed written permission.	,	,
	,	,
	,	,
	,	,
	,	,
	ZONE	DESCRIPTION

UNSPECIFIED TOL'S (+/-0.2mm)

ANGLE +/- 1° / ROUGHNESS \ GRADE	0	1	2	3	4	5
DIM 0------16	0.05	0.1	0.15	0.2	0.2	0.5
16------63	0.05	0.15	0.2	0.3	0.3	0.8
63------250	0.05	0.2	0.25	0.4	0.5	1.2
250------500	0.1	0.25	0.3	0.6	0.8	1.8
500------1000		0.3	0.5	0.8	1.2	3.0

FINISH.
COATING:PANTONE 3C2X
PRINTING:WHITE

PART NO. 123100000869A | SCALE 1/1 | UNIT MM ~~(IN)~~

DESIGN Curtis 05-AUG-15


MATERIAL SECC T=1.0mm


Accton TECHNOLOGY CORP.

DWG. TITLE. IRON BASE ES4630BH-0615-EC | SHEET 1/6 | REV. 01 | SIZE A3


PDF-XChange Viewer Click to buy NOW! www.docu-track.com


PDF-XChange Viewer Click to buy NOW! www.docu-track.com

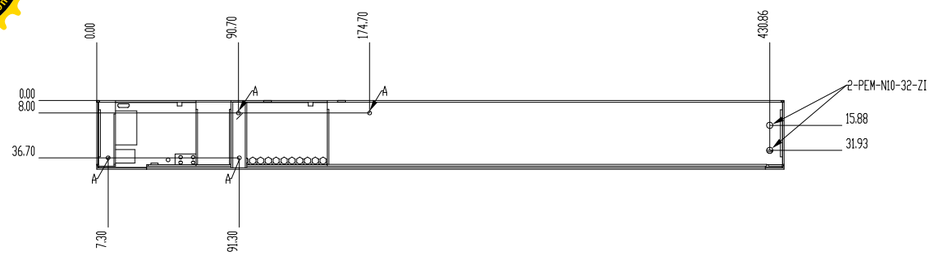

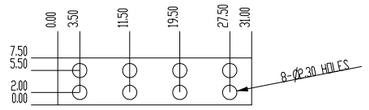



DESCRIPTION: BRACKET_LED
MATERIAL: SECC T=1.0mm
SCALE 1.000

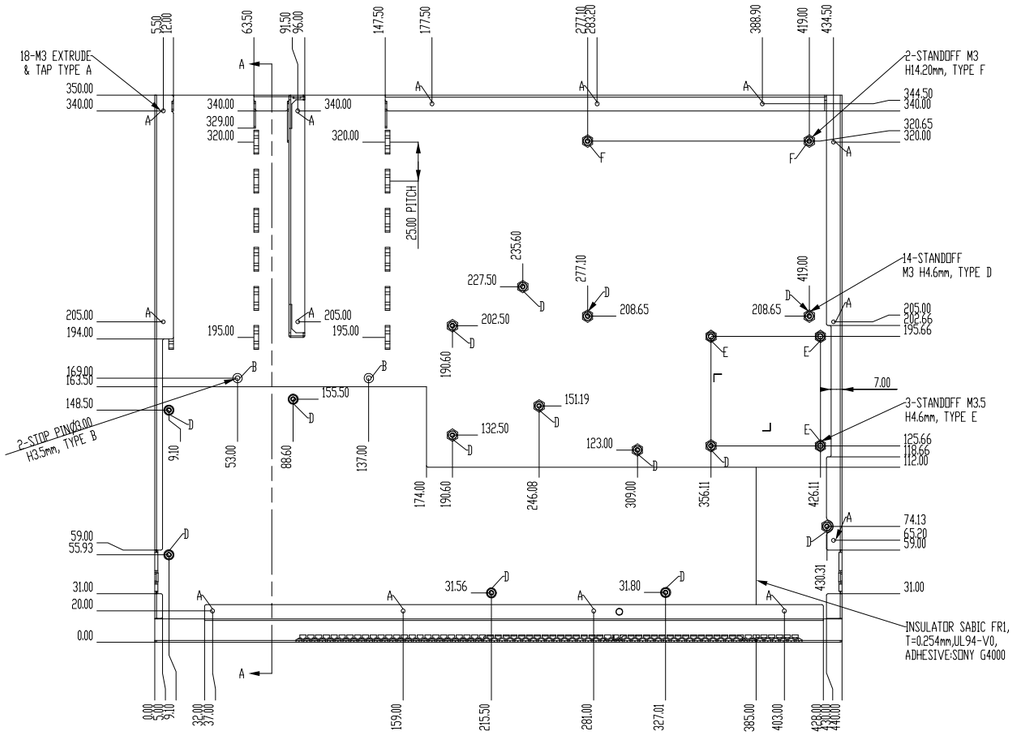


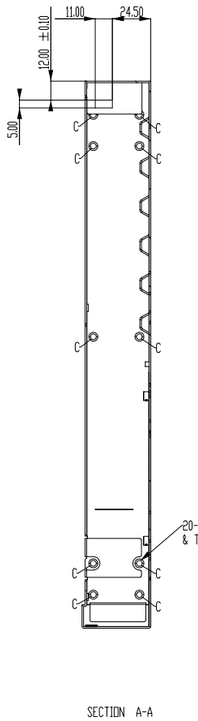


SECTION A-A

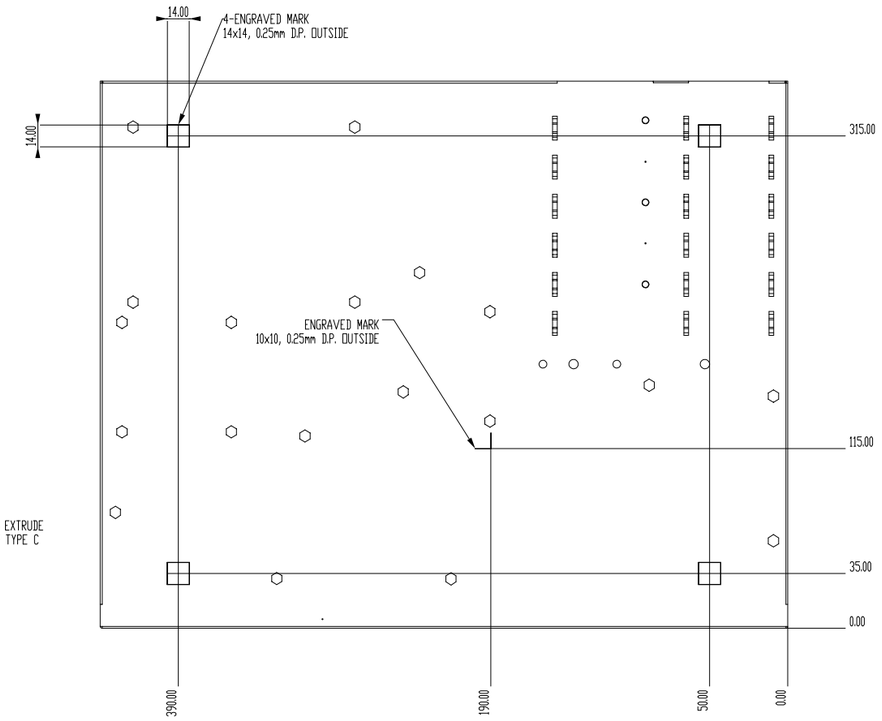


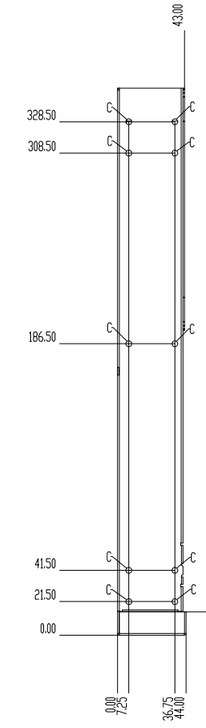

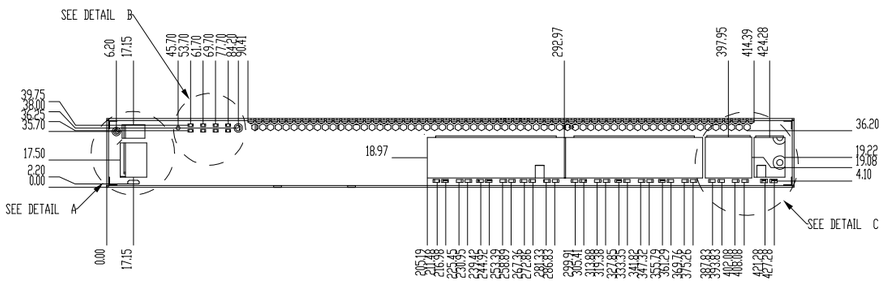


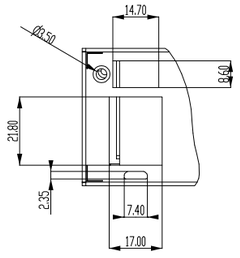

DETAIL A
SCALE 0.500

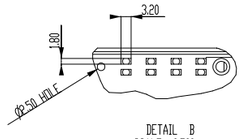

DETAIL B
SCALE 0.500

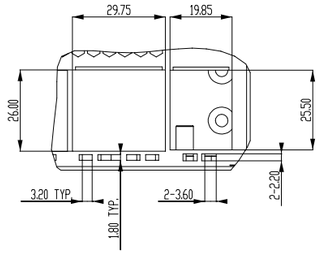

DETAIL C
SCALE 0.500

SCALE 0.250

ZONE	DESCRIPTION
.	.
.	.
.	.
.	.
.	.
Reason	.

This document and the technical data disclosed are proprietary to Accton Tech. Corp. and shall not be duplicated, used, released or disclosed without expressed written permission.

UNSPECIFIED TOL'S (+/-0.2mm)

ANGLE +/- 1°	DIM \ GRADE	0	1	2	3	4	5
ROUGHNESS	0------16	0.05	0.1	0.15	0.2	0.2	0.5
	16------63	0.05	0.15	0.2	0.3	0.3	0.8
	63------250	0.05	0.2	0.25	0.4	0.5	1.2
	250------500	0.1	0.25	0.3	0.6	0.8	1.8
	500------1000		0.3	0.5	0.8	1.2	3.0


FINISH:
COATING:PANTONE 3C2X
PRINTING:WHITE


PART NO. 123100000869A
SCALE 1/1 | UNIT MM ~~(IN)~~
DESIGN Curtis | 05-AUG-15
MATERIAL SECC T=1.0mm

Accton TECHNOLOGY CORP.


DWG. TITLE.	SHEET	REV.	SIZE
IRON BASE ES4630BH-0615-EC	2/6	01	A3


PDF-XChange Viewer Click to buy NOW! www.docu-track.com

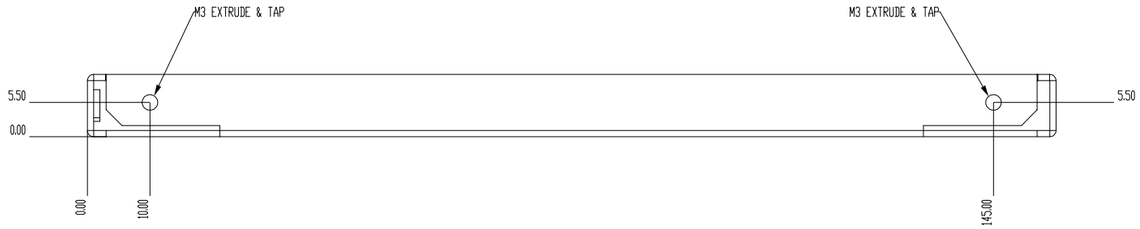


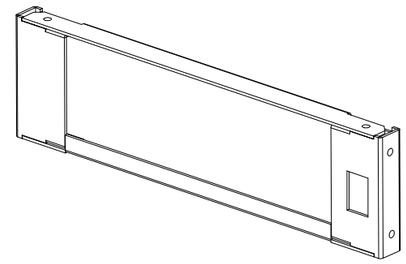

SCALE 0.500

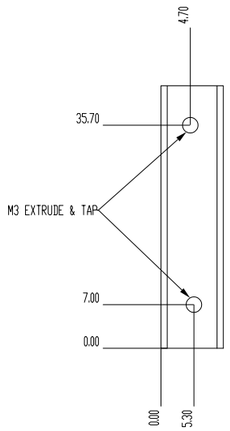

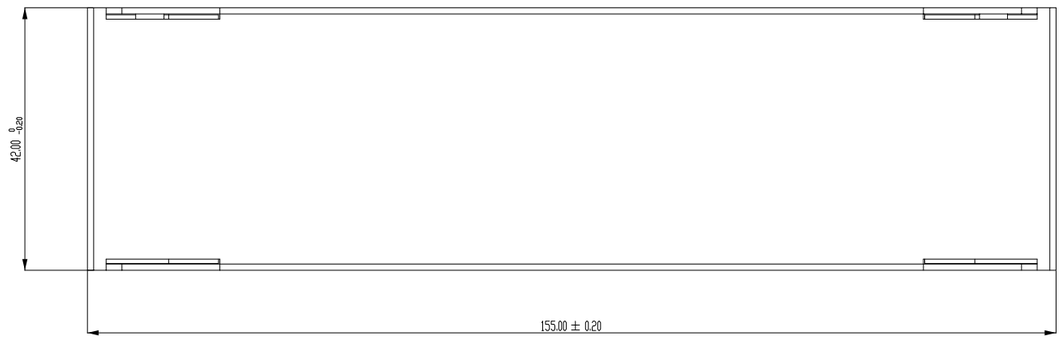

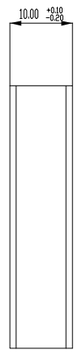

SCALE 1.000

Reason		
This document and the technical data disclosed are proprietary to Accton Tech. Corp. and shall not be duplicated, used, released,or disclosed without expressed written permission.	,	,
	,	,
	,	,
	,	,
	,	,
	ZONE	DESCRIPTION

UNSPECIFIED TOL'S (+/-0.2mm)

ANGLE +/- 1°	DIM \ GRADE	0	1	2	3	4	5
ROUGHNESS	0------16	0.05	0.1	0.15	0.2	0.2	0.5
	16------63	0.05	0.15	0.2	0.3	0.3	0.8
	63------250	0.05	0.2	0.25	0.4	0.5	1.2
	250------500	0.1	0.25	0.3	0.6	0.8	1.8
	500------1000		0.3	0.5	0.8	1.2	3.0

FINISH.
COATING:PANTONE 3C2X
PRINTING:NO

PART NO. 123100000869A

SCALE 1/1 | UNIT MM ~~(IN)~~


DESIGN | Curtis | 05-AUG-15


MATERIAL
SECC T=1.0mm

Accton TECHNOLOGY CORP.


DWG. TITLE.	SHEET	REV.	SIZE
IRON BASE ES4630BH-0615-EC	3/6	01	A3


PDF-XChange Viewer Click to buy NOW! www.docu-track.com

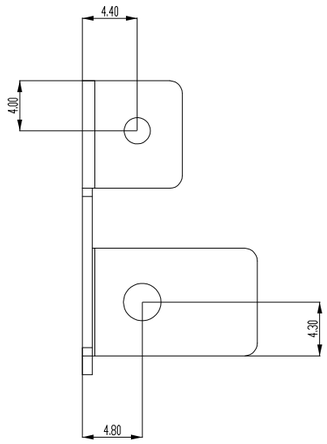

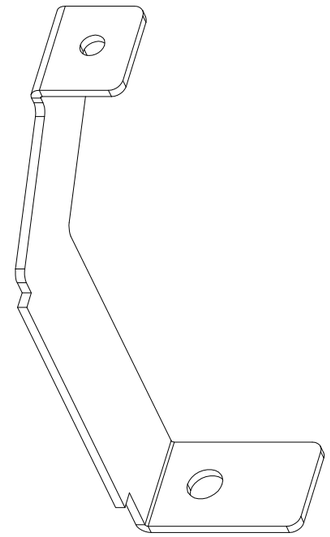

SCALE 2.000

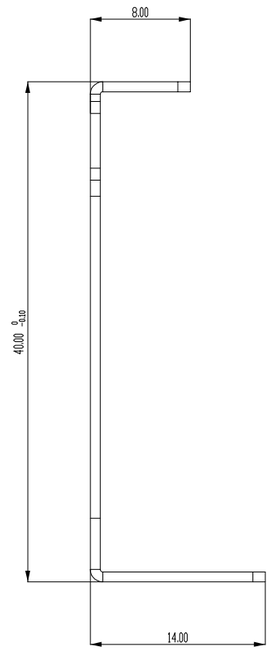

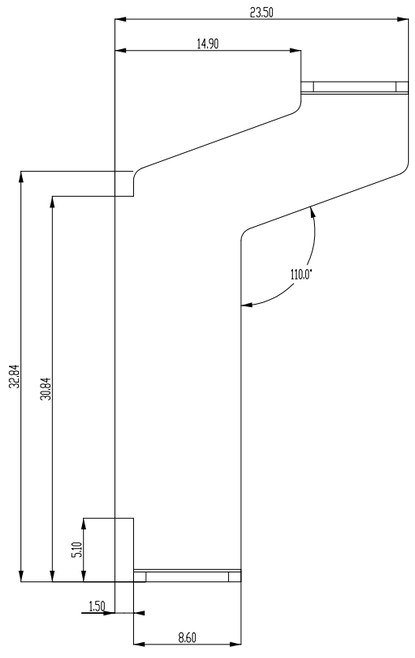

SCALE 2.000

Reason		
This document and the technical data disclosed are proprietary to Accton Tech. Corp. and shall not be duplicated, used, released,or disclosed without expressed written permission.	.	.
	.	.
	.	.
	.	.
	.	.
	ZONE	DESCRIPTION

UNSPECIFIED TOL'S (+/-0.2mm)

ANGLE +/- 1°	DIM \ GRADE	0	1	2	3	4	5
ROUGHNESS	0------16	0.05	0.1	0.15	0.2	0.2	0.5
	16------63	0.05	0.15	0.2	0.3	0.3	0.8
	63------250	0.05	0.2	0.25	0.4	0.5	1.2
	250------500	0.1	0.25	0.3	0.6	0.8	1.8
	500------1000		0.3	0.5	0.8	1.2	3.0

FINISH.
COATING:NO
PRINTING:NO

PART NO. 123100000869A

SCALE 1/1 | UNIT MM ~~(IN)~~

DESIGN Curtis 05-AUG-15


MATERIAL SECC T=0.8mm


Accton TECHNOLOGY CORP.


DWG. TITLE. IRON BASE ES4630BH-0615-EC


SHEET 4/6 | REV. 01 | SIZE A3

PDF-XChange Viewer Click to buy NOW! www.docu-track.com

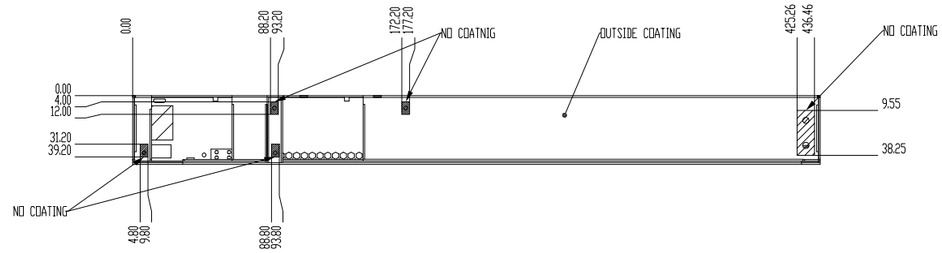


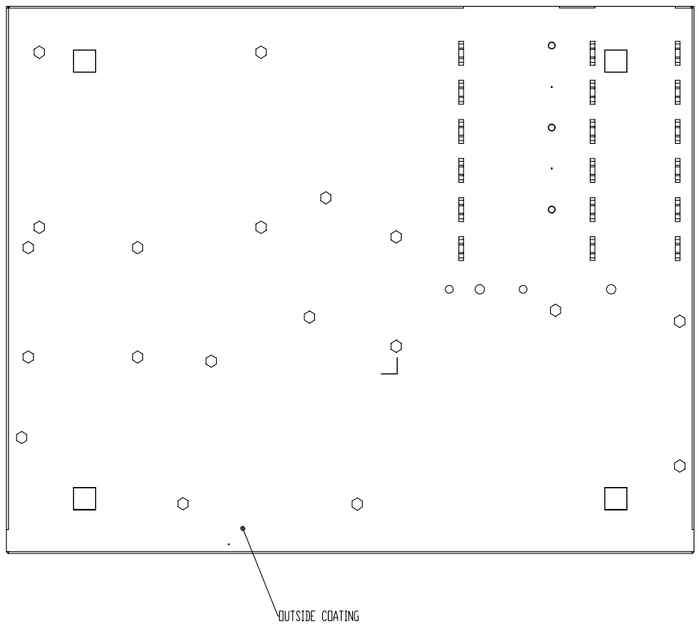

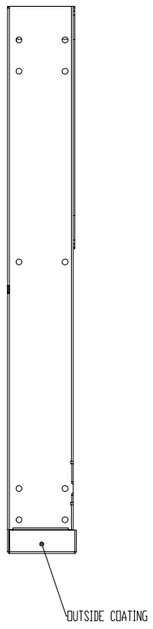

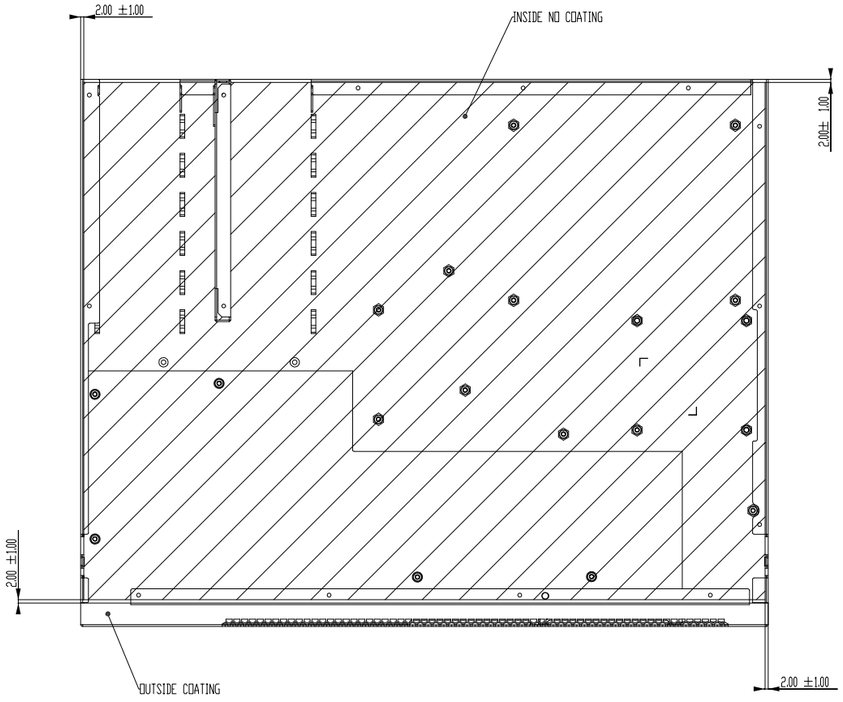



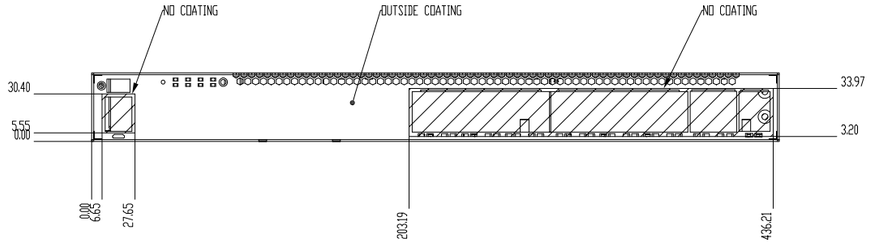

Reason		
This document and the technical data disclosed are proprietary to Accton Tech. Corp. and shall not be duplicated, used, released,or disclosed without expressed written permission.	.	.
	.	.
	.	.
	.	.
	.	.
	ZONE	DESCRIPTION

UNSPECIFIED TOL'S (+/-0.2mm)

ANGLE +/- 1°	DIM \ GRADE	0	1	2	3	4	5
ROUGHNESS	0------16	0.05	0.1	0.15	0.2	0.2	0.5
	16------63	0.05	0.15	0.2	0.3	0.3	0.8
	63------250	0.05	0.2	0.25	0.4	0.5	1.2
	250------500	0.1	0.25	0.3	0.6	0.8	1.8
	500------1000		0.3	0.5	0.8	1.2	3.0

SCALE 0.250

FINISH.
COATING:PANTONE 3C2X
PRINTING:WHITE

PART NO. 123100000869A

SCALE 1/1 | UNIT MM ~~INJ~~

DESIGN Curtis | 05-AUG-15


MATERIAL
SECC T=1.0mm


Accton TECHNOLOGY CORP.


DWG. TITLE. IRON BASE ES4630BH-0615-EC


SHEET 5/6 | REV. 01 | SIZE A3


PDF-XChange Viewer Click to buy NOW! www.docu-track.com

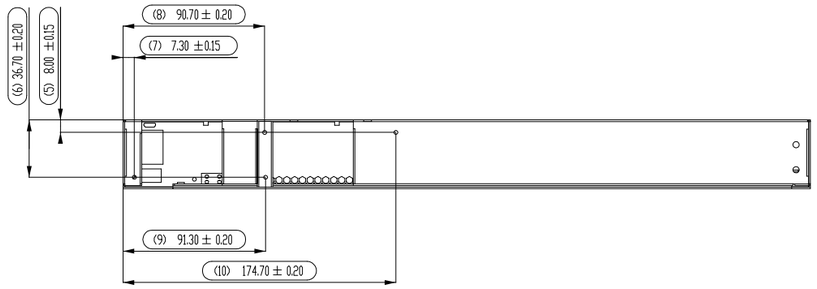

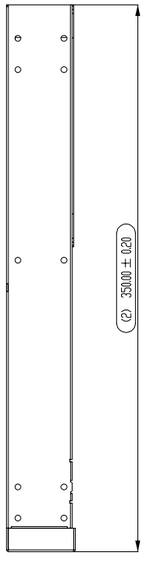

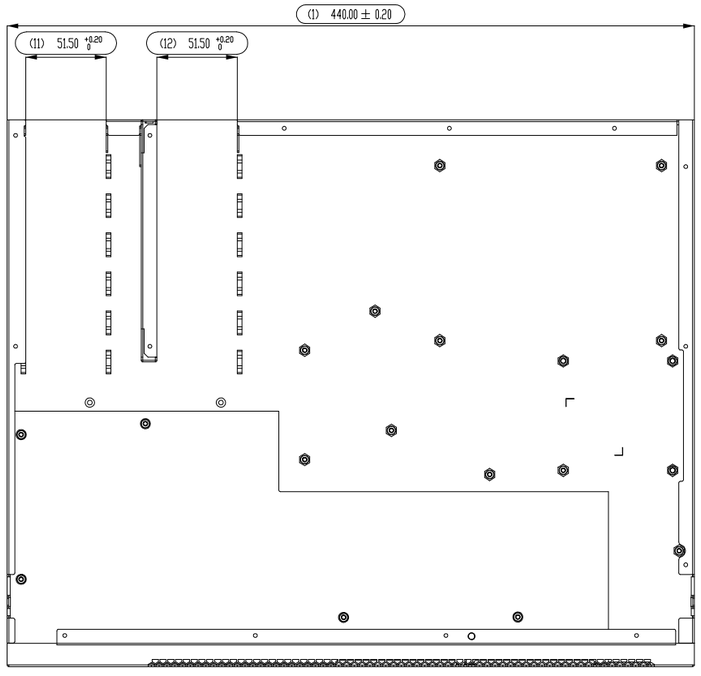

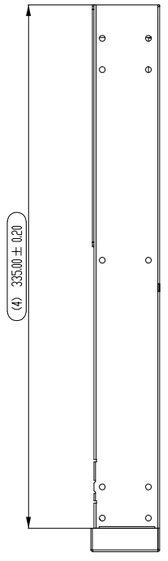

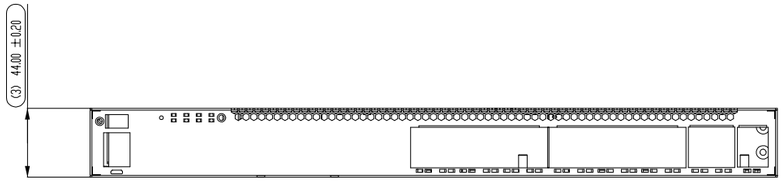

SCALE 0.250

Reason		
	.	.
	.	.
	.	.
	.	.
	.	.
ZONE		DESCRIPTION

This document and the technical data disclosed are proprietary to Accton Tech. Corp. and shall not be duplicated, used, released,or disclosed without expressed written permission.

UNSPECIFIED TOL'S (+/-0.2mm)

ANGLE +/- 1°	DIM \ GRADE	0	1	2	3	4	5
ROUGHNESS	0------16	0.05	0.1	0.15	0.2	0.2	0.5
	16------63	0.05	0.15	0.2	0.3	0.3	0.8
	63------250	0.05	0.2	0.25	0.4	0.5	1.2
	250------500	0.1	0.25	0.3	0.6	0.8	1.8
	500------1000		0.3	0.5	0.8	1.2	3.0

FINISH.
COATING:PANTONE 3C2X
PRINTING:WHITE

PART NO. 123100000869A

SCALE 1/1 | UNIT MM ~~(IN)~~

DESIGN | Curtis | 05-AUG-15

MATERIAL
SECC T=1.0mm


Accton TECHNOLOGY CORP.

DWG. TITLE. IRON BASE ES4630BH-0615-EC

SHEET 6/6 | REV. 01 | SIZE A3

PDF-XChange Viewer
Click to buy NOW!
www.docu-track.com

Printing color : White

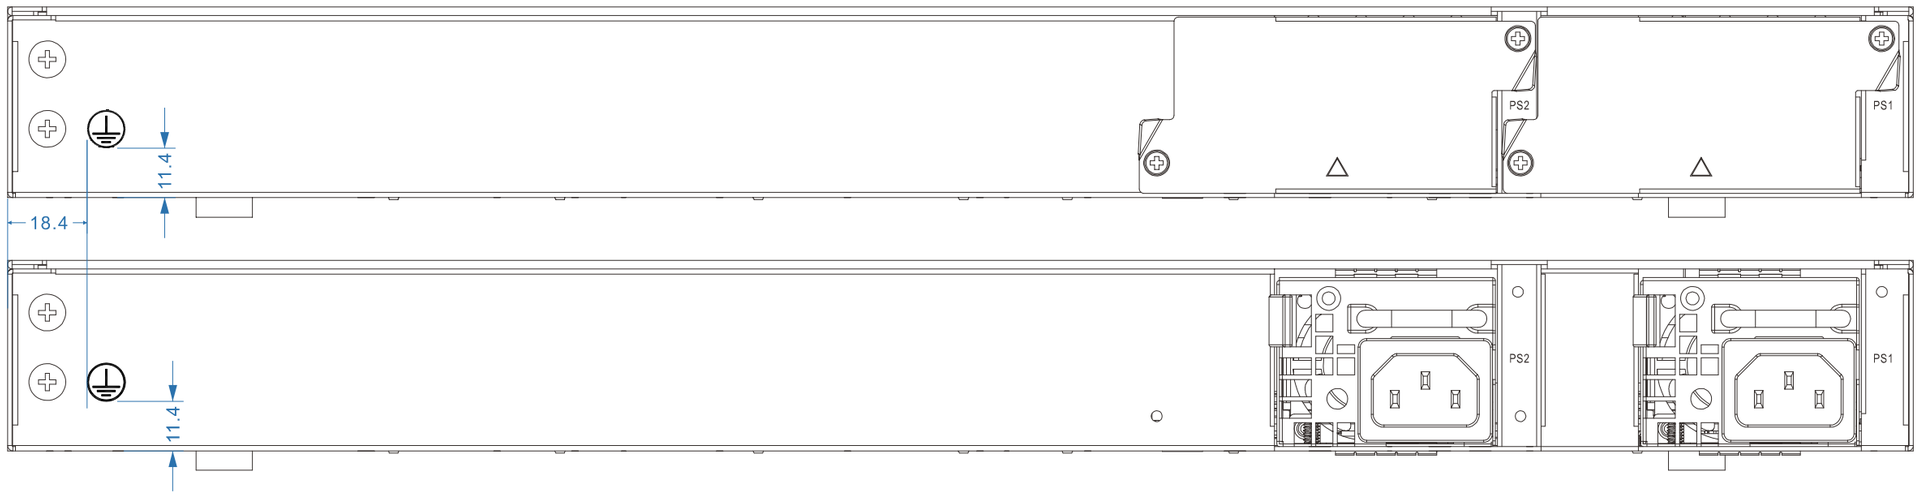

Jan20'15